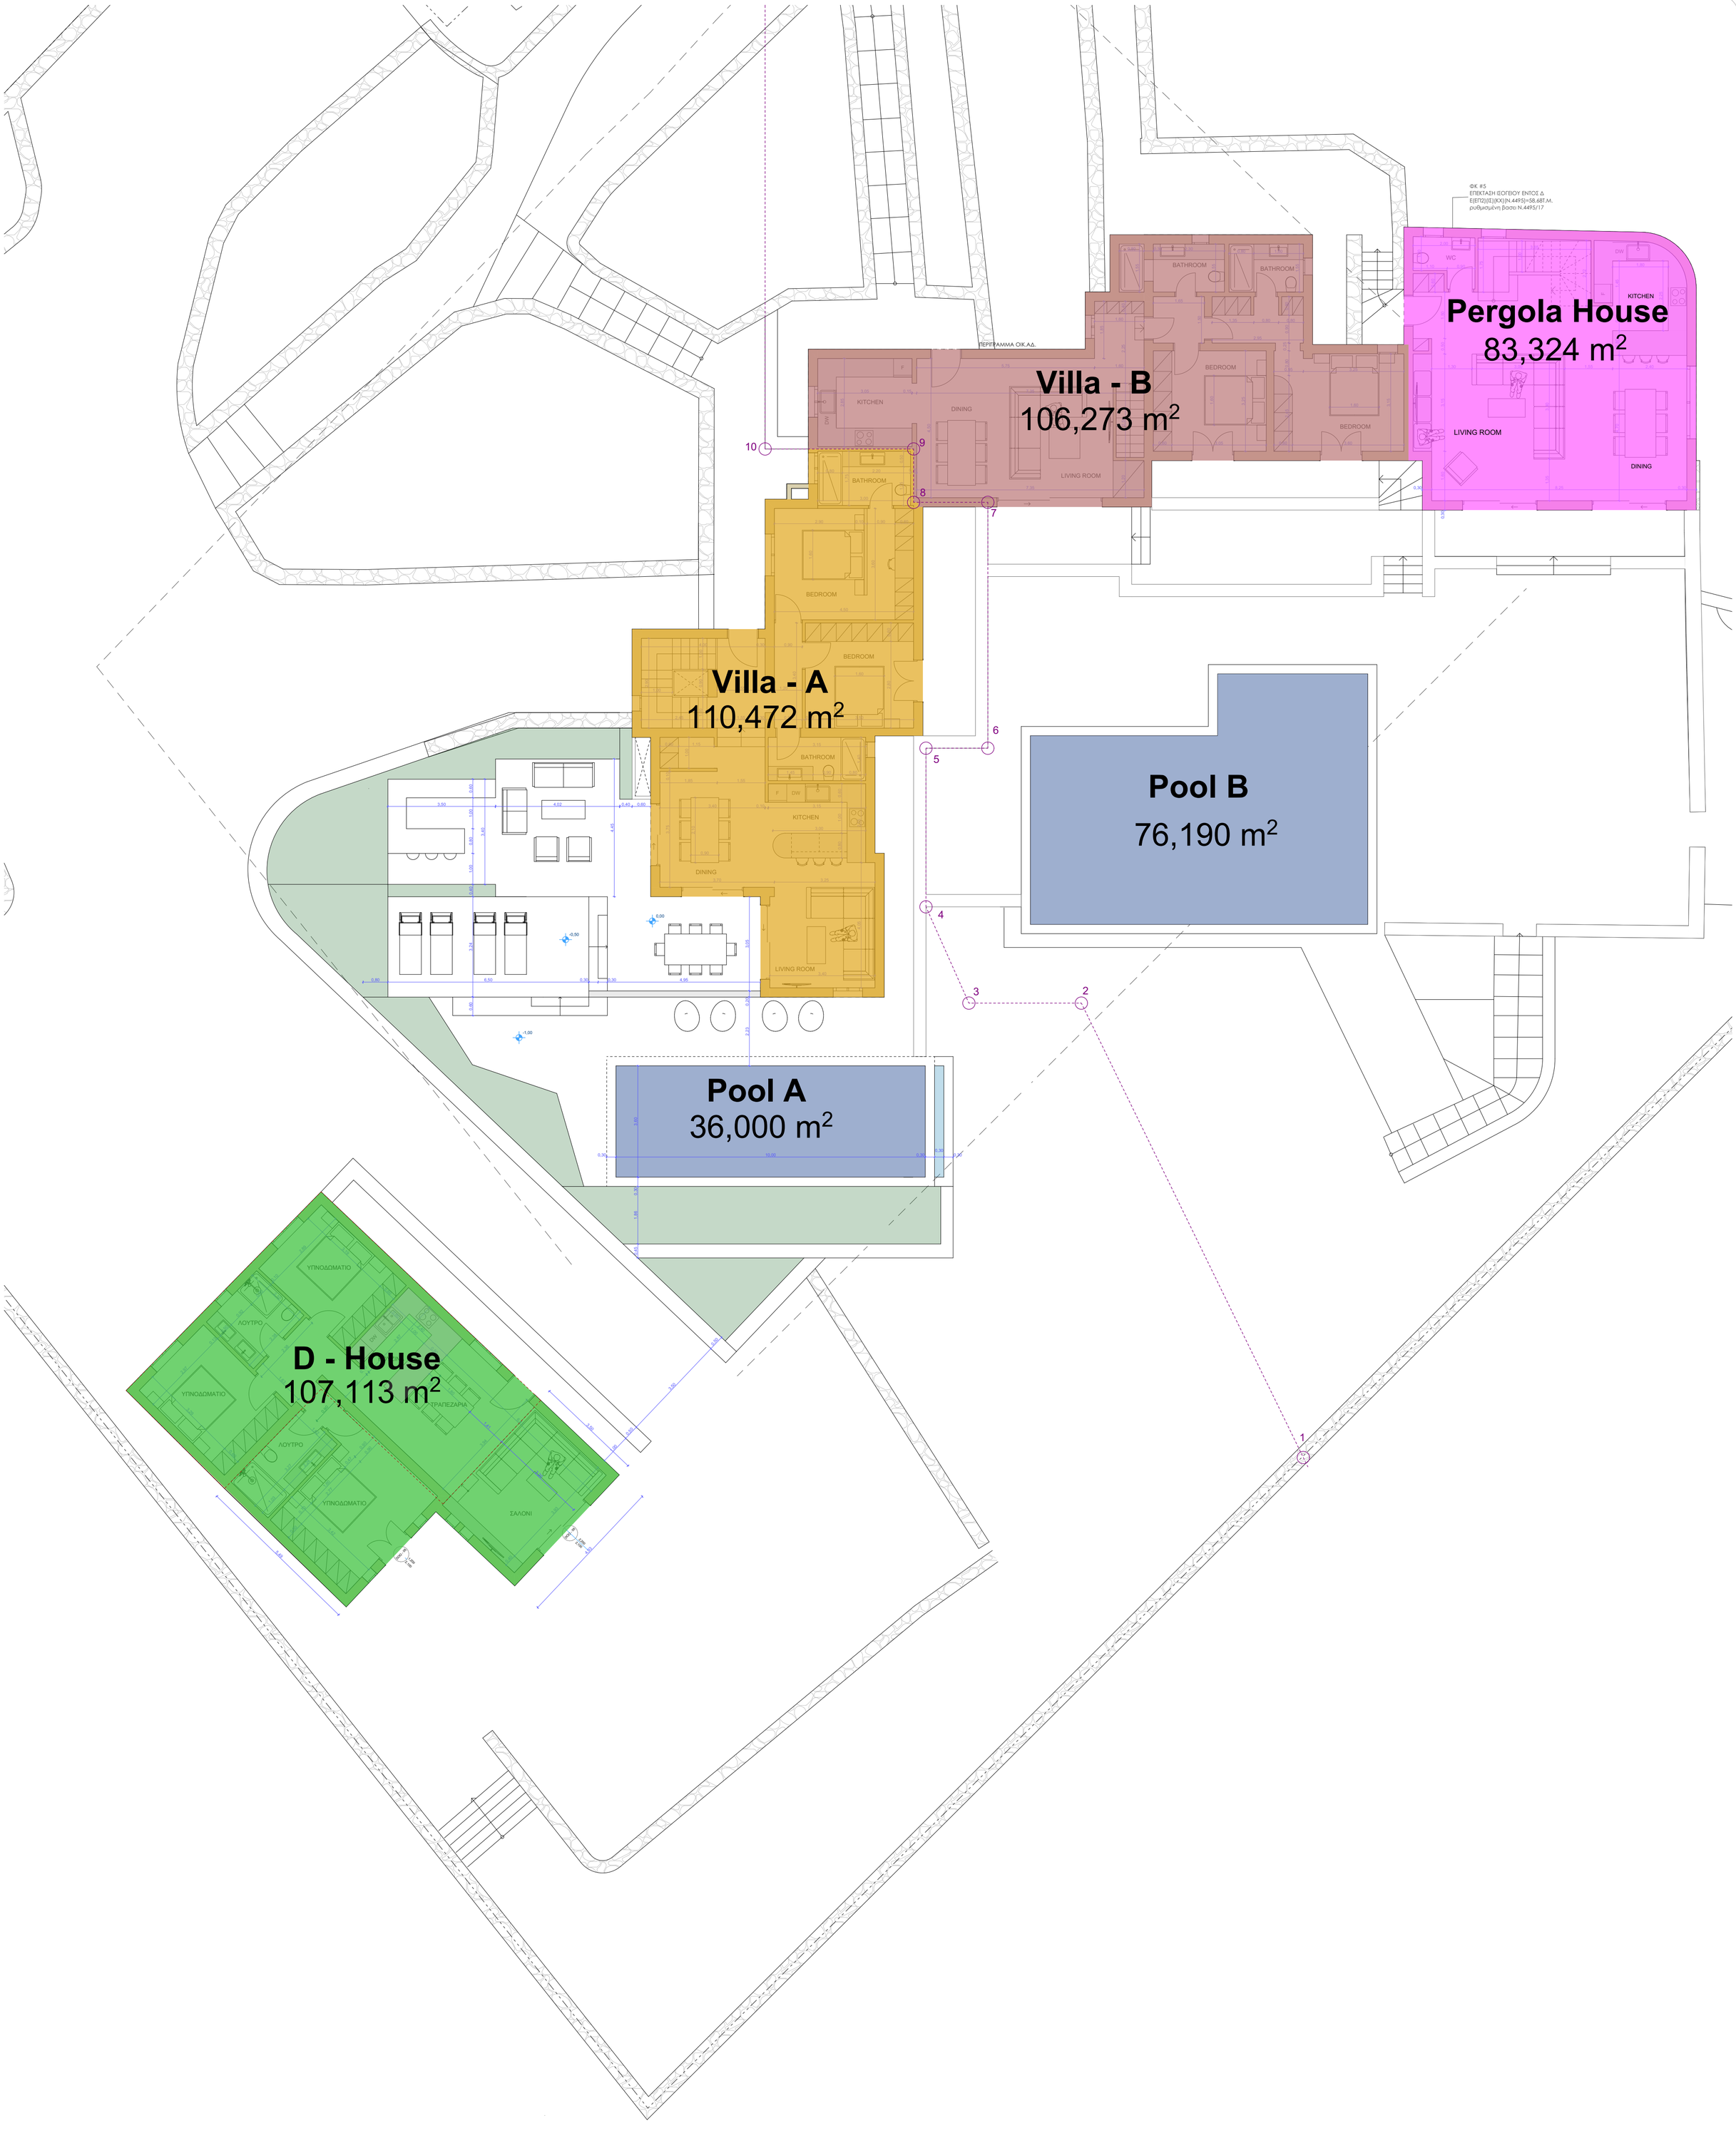


theodora chaikali

CLIENT:
Tzahi Frenkel

PROJECT:
Subdivision & Reconfiguration of an existing villa into 2 independent villas (A&B)

LOCATION:
Panormos, Mykonos, Greece

DRAWING TITLE:
Ground Floor

SCALE:
1:100

DATE:
10/02/2026

architecture & interior design

+30 694 76 91 472
theo.chaikali@gmail.com

follow at thchaikali_architecture